


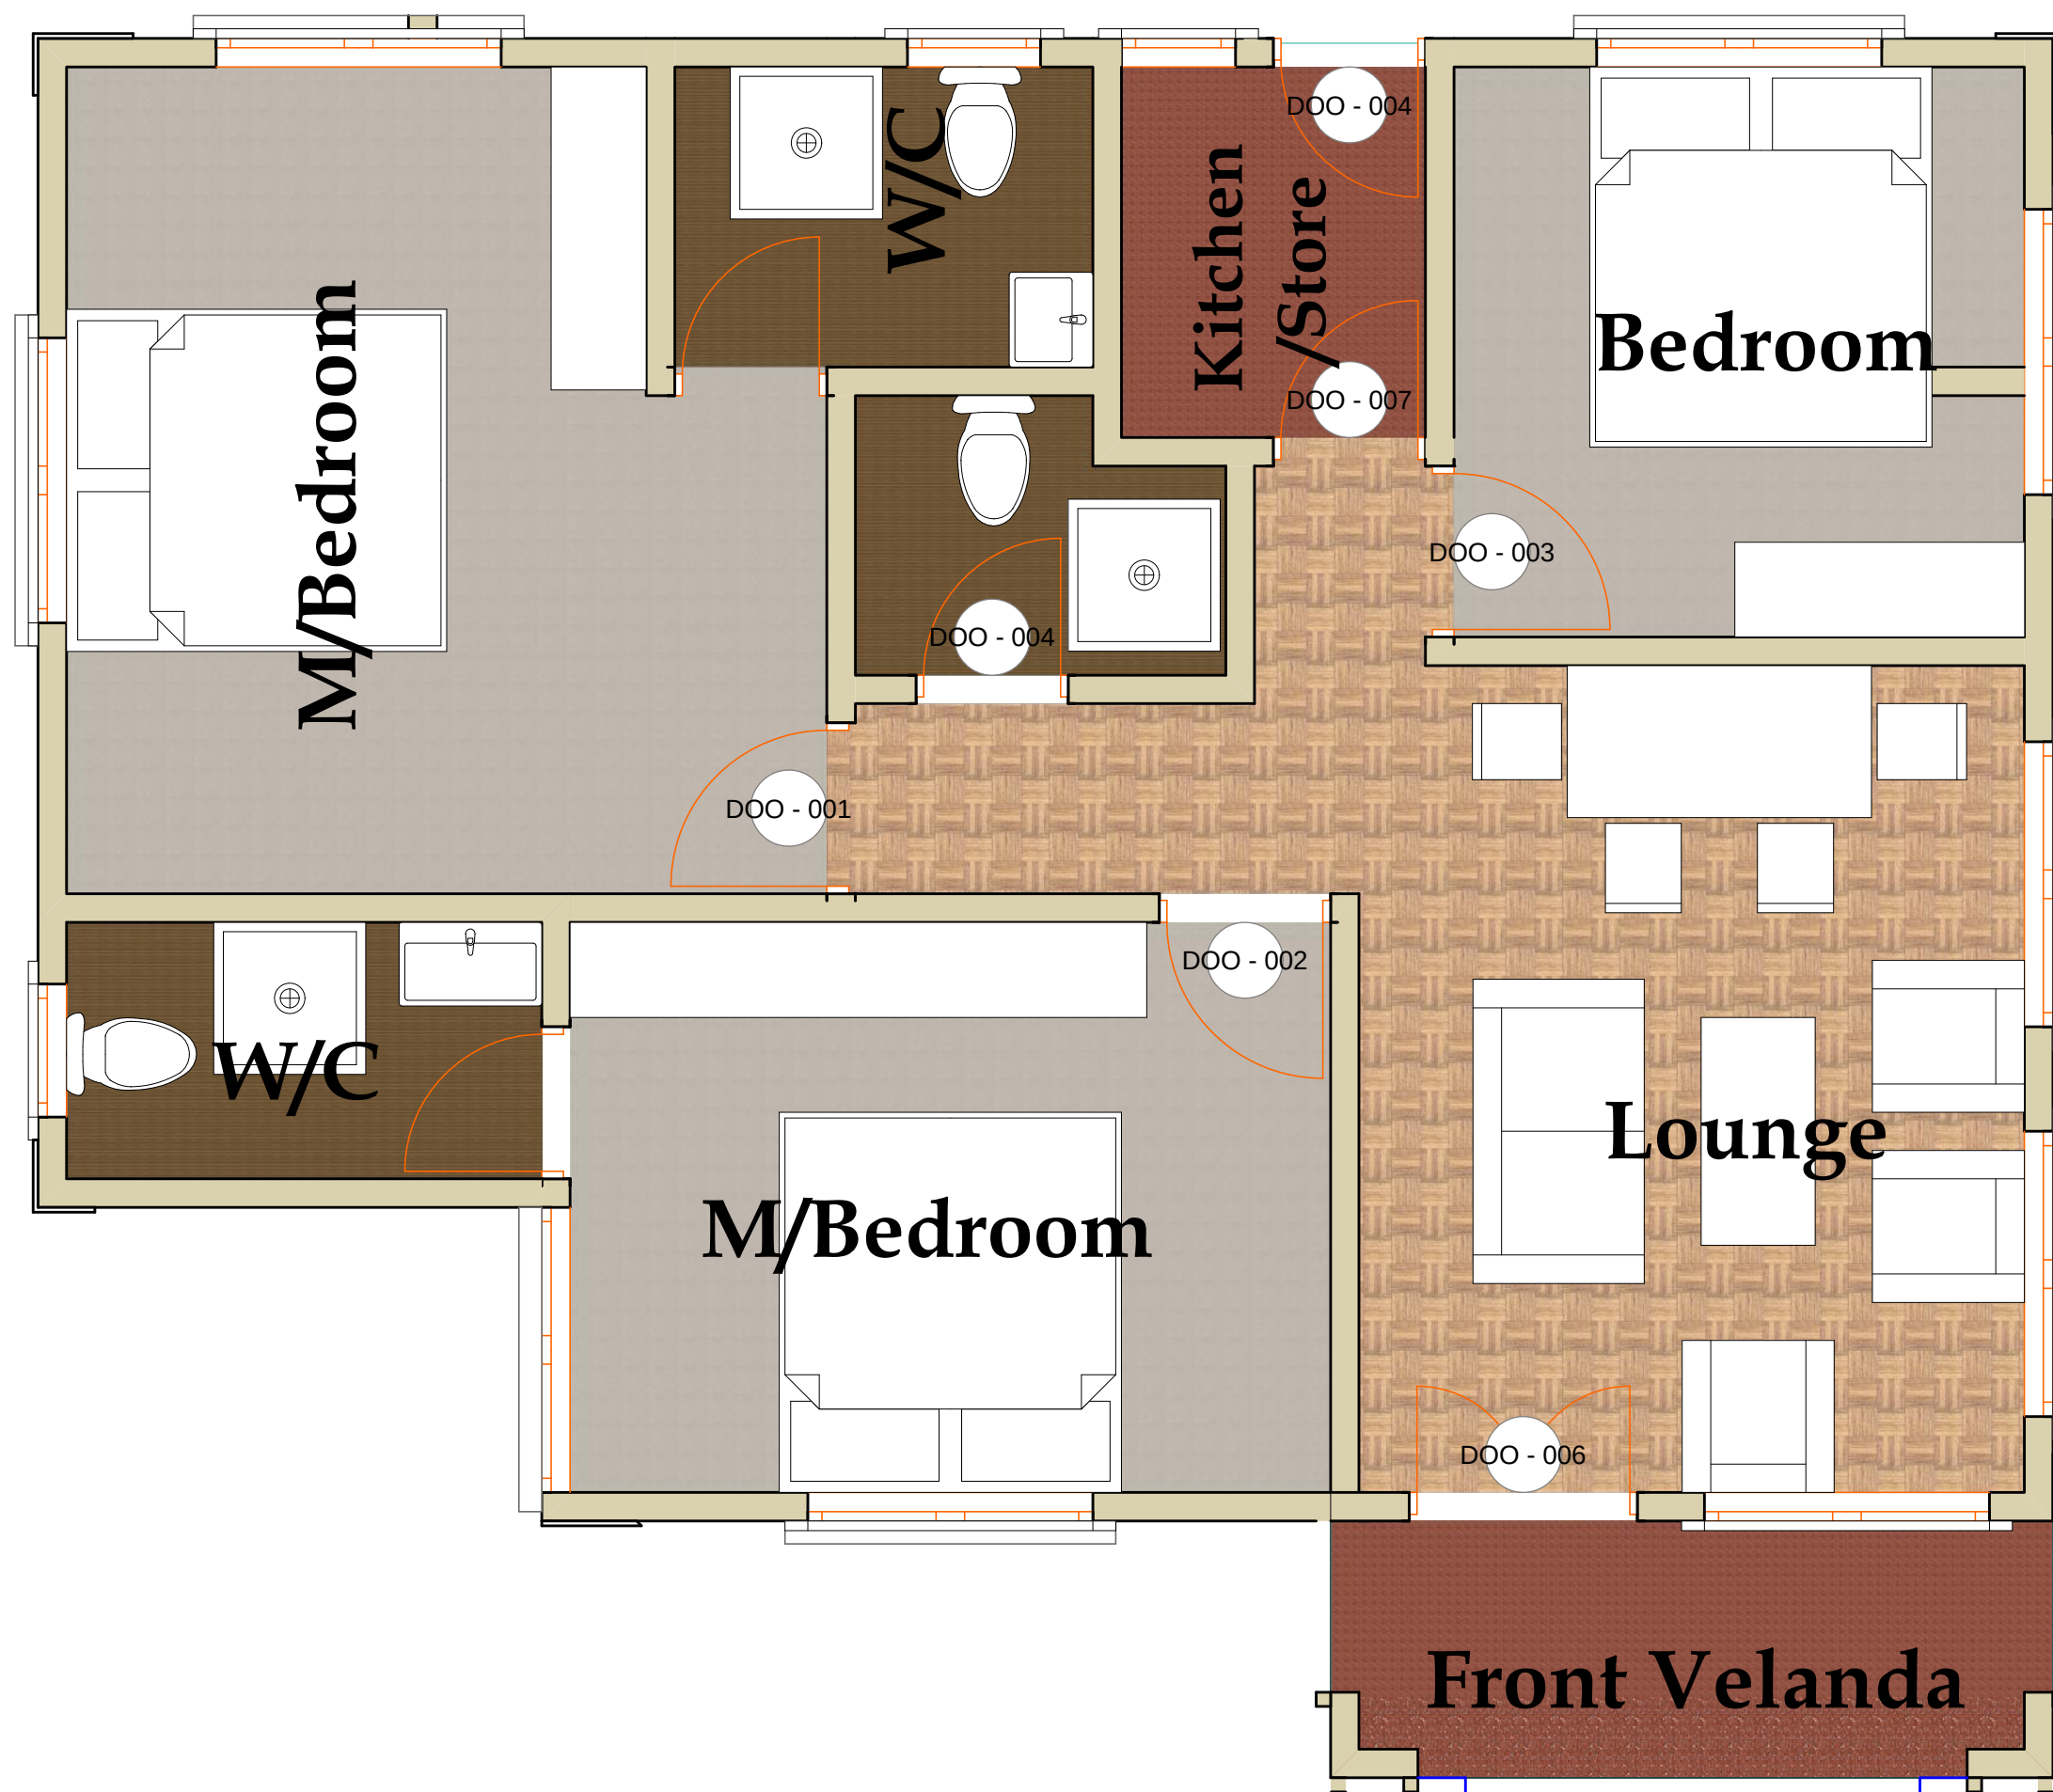

GENERAL NOTES

- 1/ THE CONSTRUCTOR ARE TO VERIFY ALL DIMENSIONS ON THE SITE BEFORE EXECUTING THE WORK.
- 2/ THIS DRAWING IS TO BE READ IN CONJUGATION WITH RELEVANT STRUCTURAL,ELECTRICAL AND PLUMBING DRAWING .
- 3/ ALL DIMENSIONS ARE NOT TO BE SCALED.
- 4/ ALL STRUCTURAL DETAILS AS PER ENGINEER

PIARA ENTERPRISES TANZANIA LIMITED



THE HOME OF HOUSE PLANS AND
BUILDING CONSTRUCTIONS

Phone:0783662209

E-mail:piaratz@hotmail.com

Instagram:piaratz

Physcial Adress:Magomeni Dar es salaam

PROPOSED RESIDENTIAL HOUSE

Drawing Name

Floor plan presentation.

Drawn by
Peter Nchimbi

Date
January 2017

Checked by
.....

Date

Drawing Scale

1:40

Layout ID
A.03

Revision