


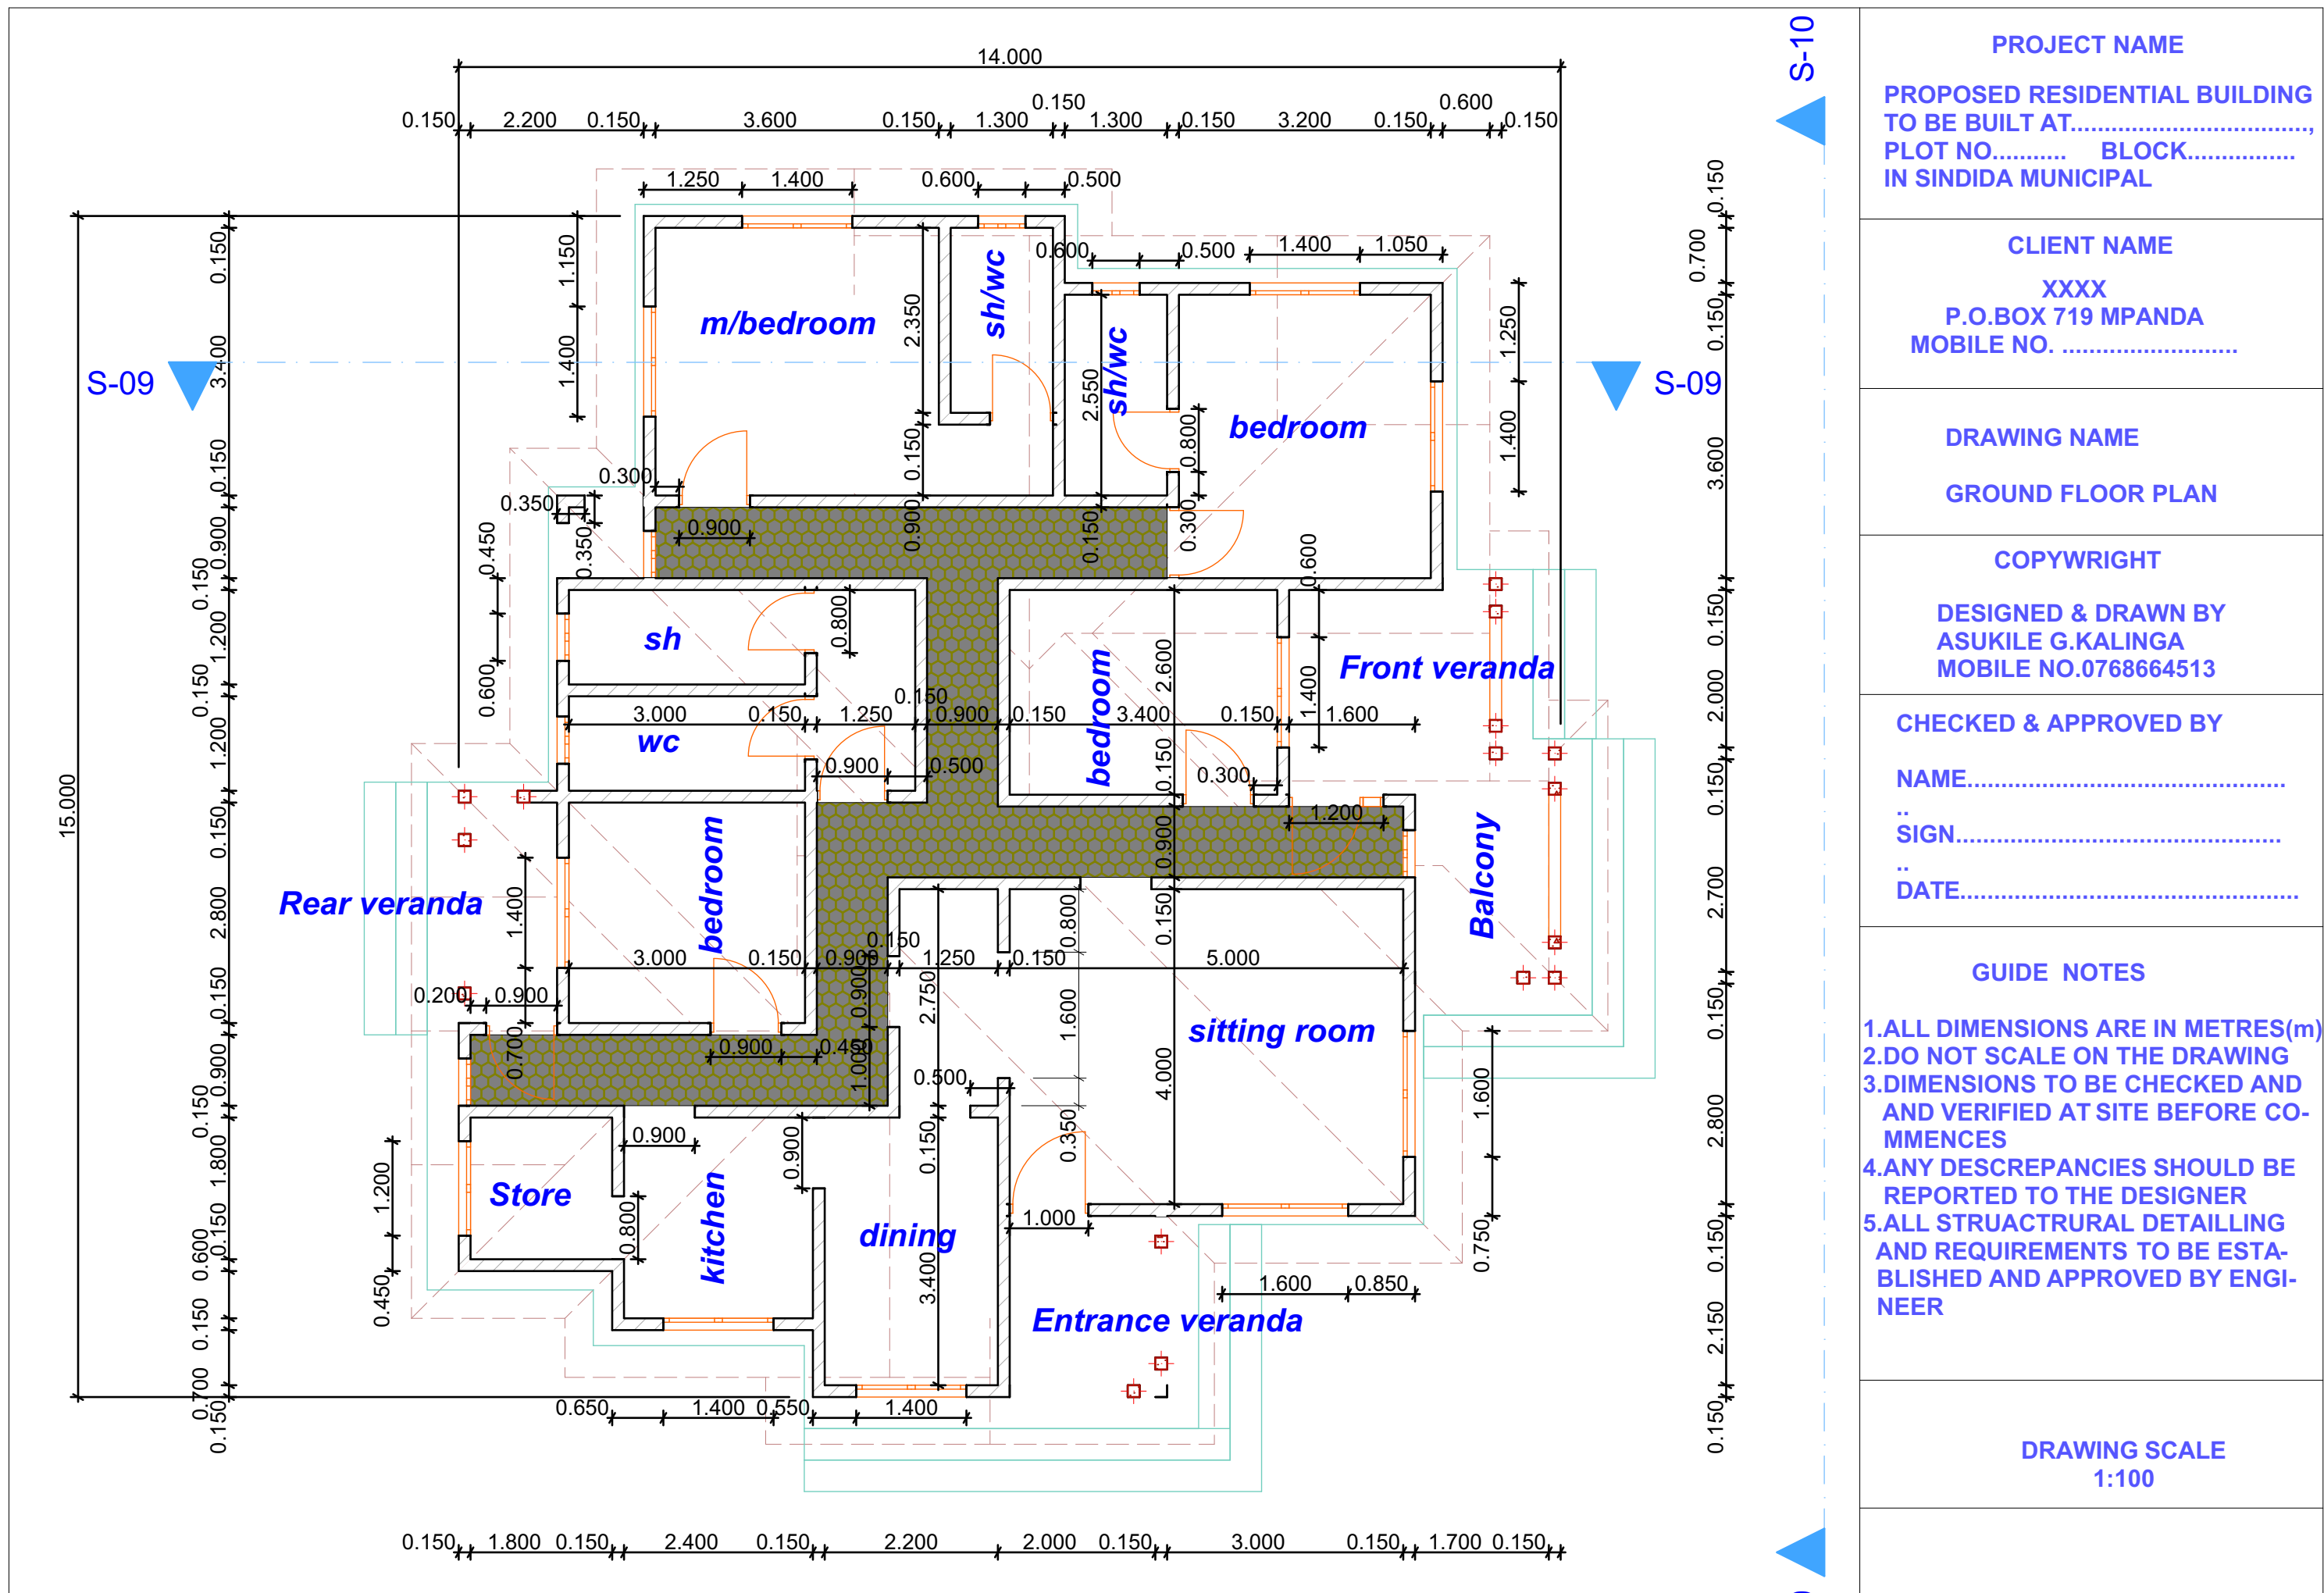

PROJECT NAME PROPOSED RESIDENTIAL BUILDING TO BE BUILT AT..... PLOT NO..... BLOCK..... IN SINDIDA MUNICIPAL	CLIENT NAME XXXX P.O.BOX 719 MPANDA MOBILE NO.	DRAWING NAME GROUND FLOOR PLAN	COPYWRIGHT DESIGNED & DRAWN BY ASUKILE G.KALINGA MOBILE NO.0768664513	CHECKED & APPROVED BY NAME..... SIGN..... DATE.....	GUIDE NOTES 1.ALL DIMENSIONS ARE IN METRES(m) 2.DO NOT SCALE ON THE DRAWING 3.DIMENSIONS TO BE CHECKED AND AND VERIFIED AT SITE BEFORE CO- MMENCES 4.ANY DESCREANCIES SHOULD BE REPORTED TO THE DESIGNER 5.ALL STRUACTRURAL DETAILLING AND REQUIREMENTS TO BE ESTA- BLISHED AND APPROVED BY ENGI- NEER	DRAWING SCALE 1:100
---	--	-----------------------------------	--	--	---	------------------------