


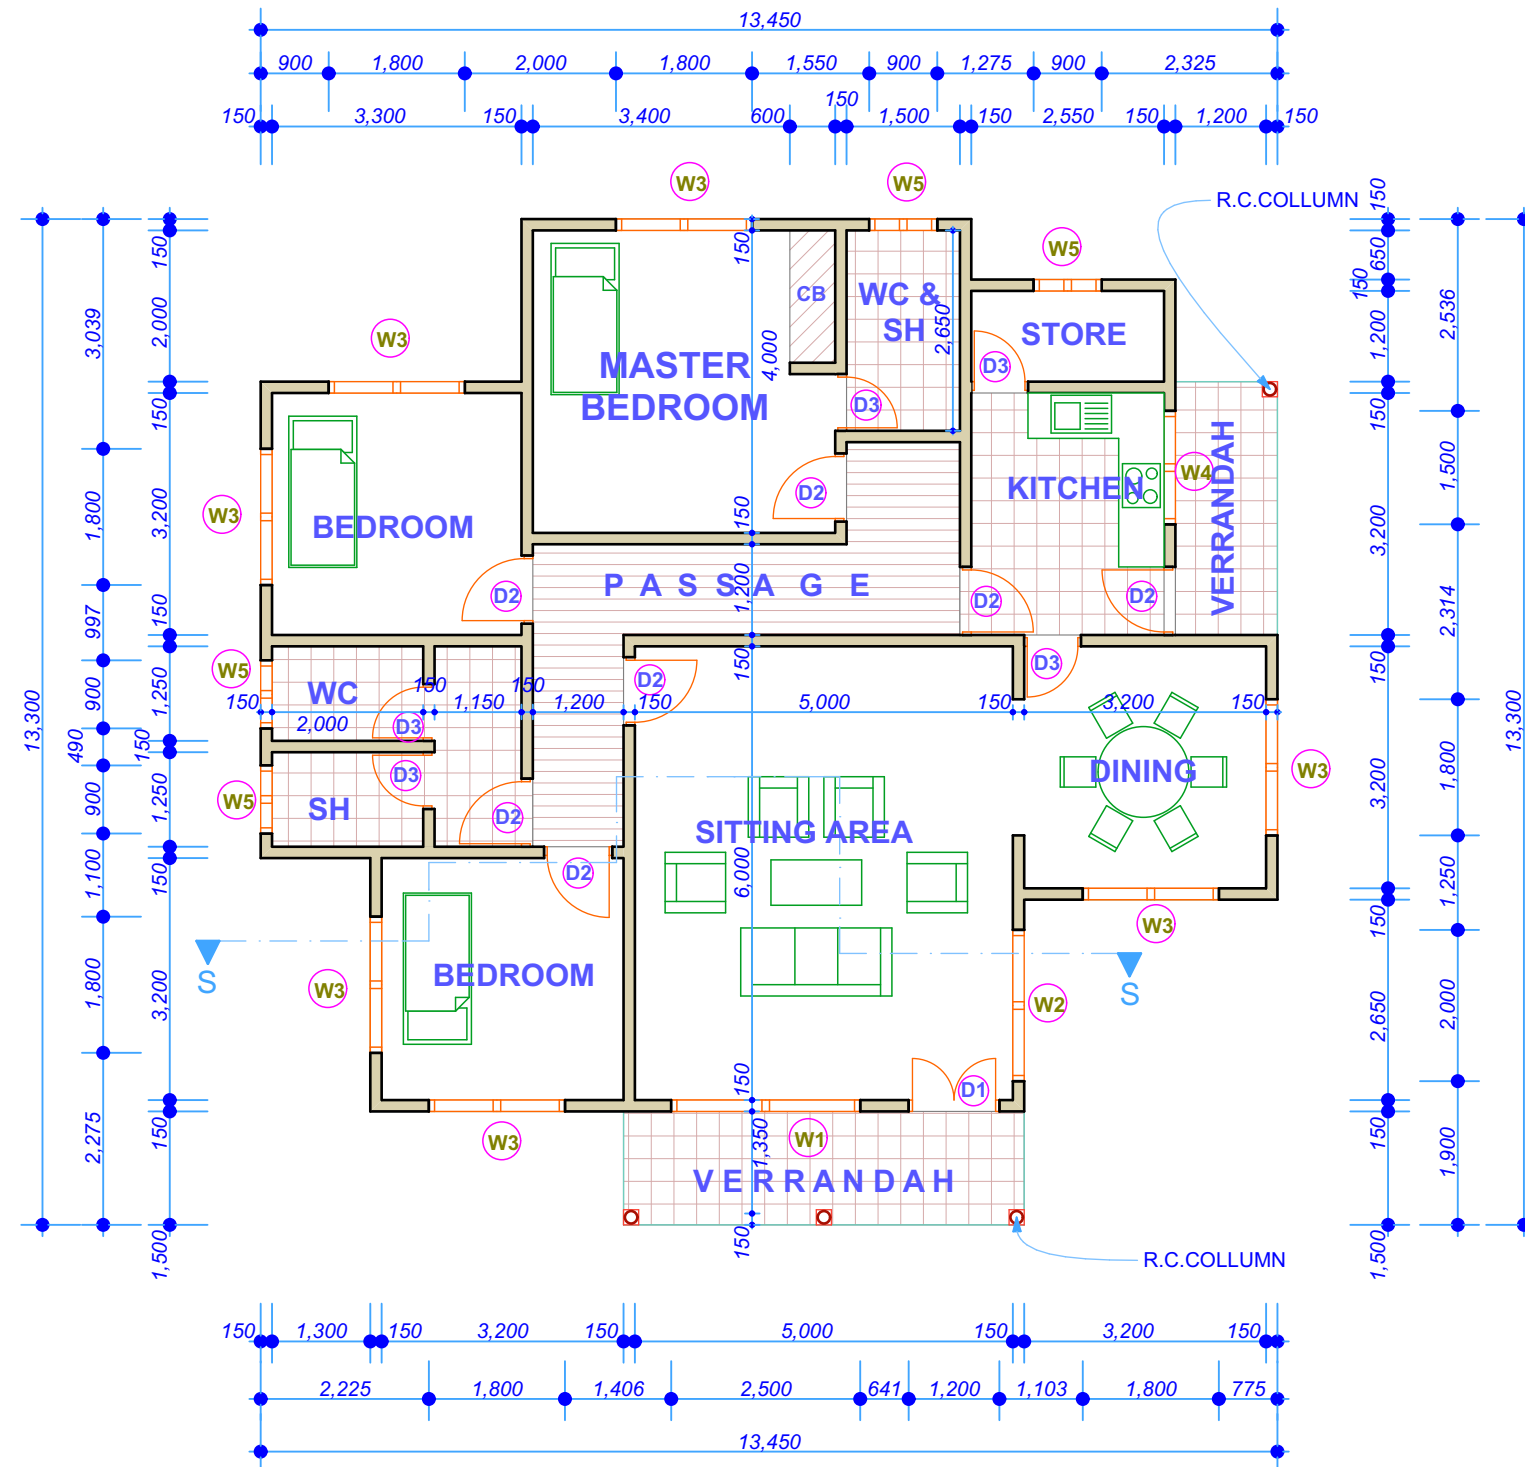

GROUND FLOOR PLAN

NOTES

1. The design on this drawing is copyright and it remain the property of the Architect.
2. All relevant dimensions and levels to be checked on site.
3. Figured dimension to be taken before scaled dimension.
4. Work to be executed according to municipal regulation.

DOORS & WINDOWS SCHEDULE

No.	WIDTH	HEIGHT	TOTAL
D1	1200	2400	1
D2	900	2400	7
D3	750	2400	5
W1	2500	2000	1
W2	2000	2000	1
W3	1800	1500	7
W4	1500	1500	1
W5	900	600	4

DATE: REVISION: INDEX:
PROJECT:

PROPOSED RESIDENTIAL BUILDING

CLIENT:

ISAYA A. MSUYA

LOCATION:

PLOT	BLOCK	LOCATION
		HANDENI

DRAWING TITLE:

GROUND FLOOR PLAN

MEASURED BY:		DRAWING NO.
DESIGNED BY:	P.SANGU	
DRAWN BY:	P.SANGU	
CHECKED BY:		
SCALE:	1:100	
DATE:		