


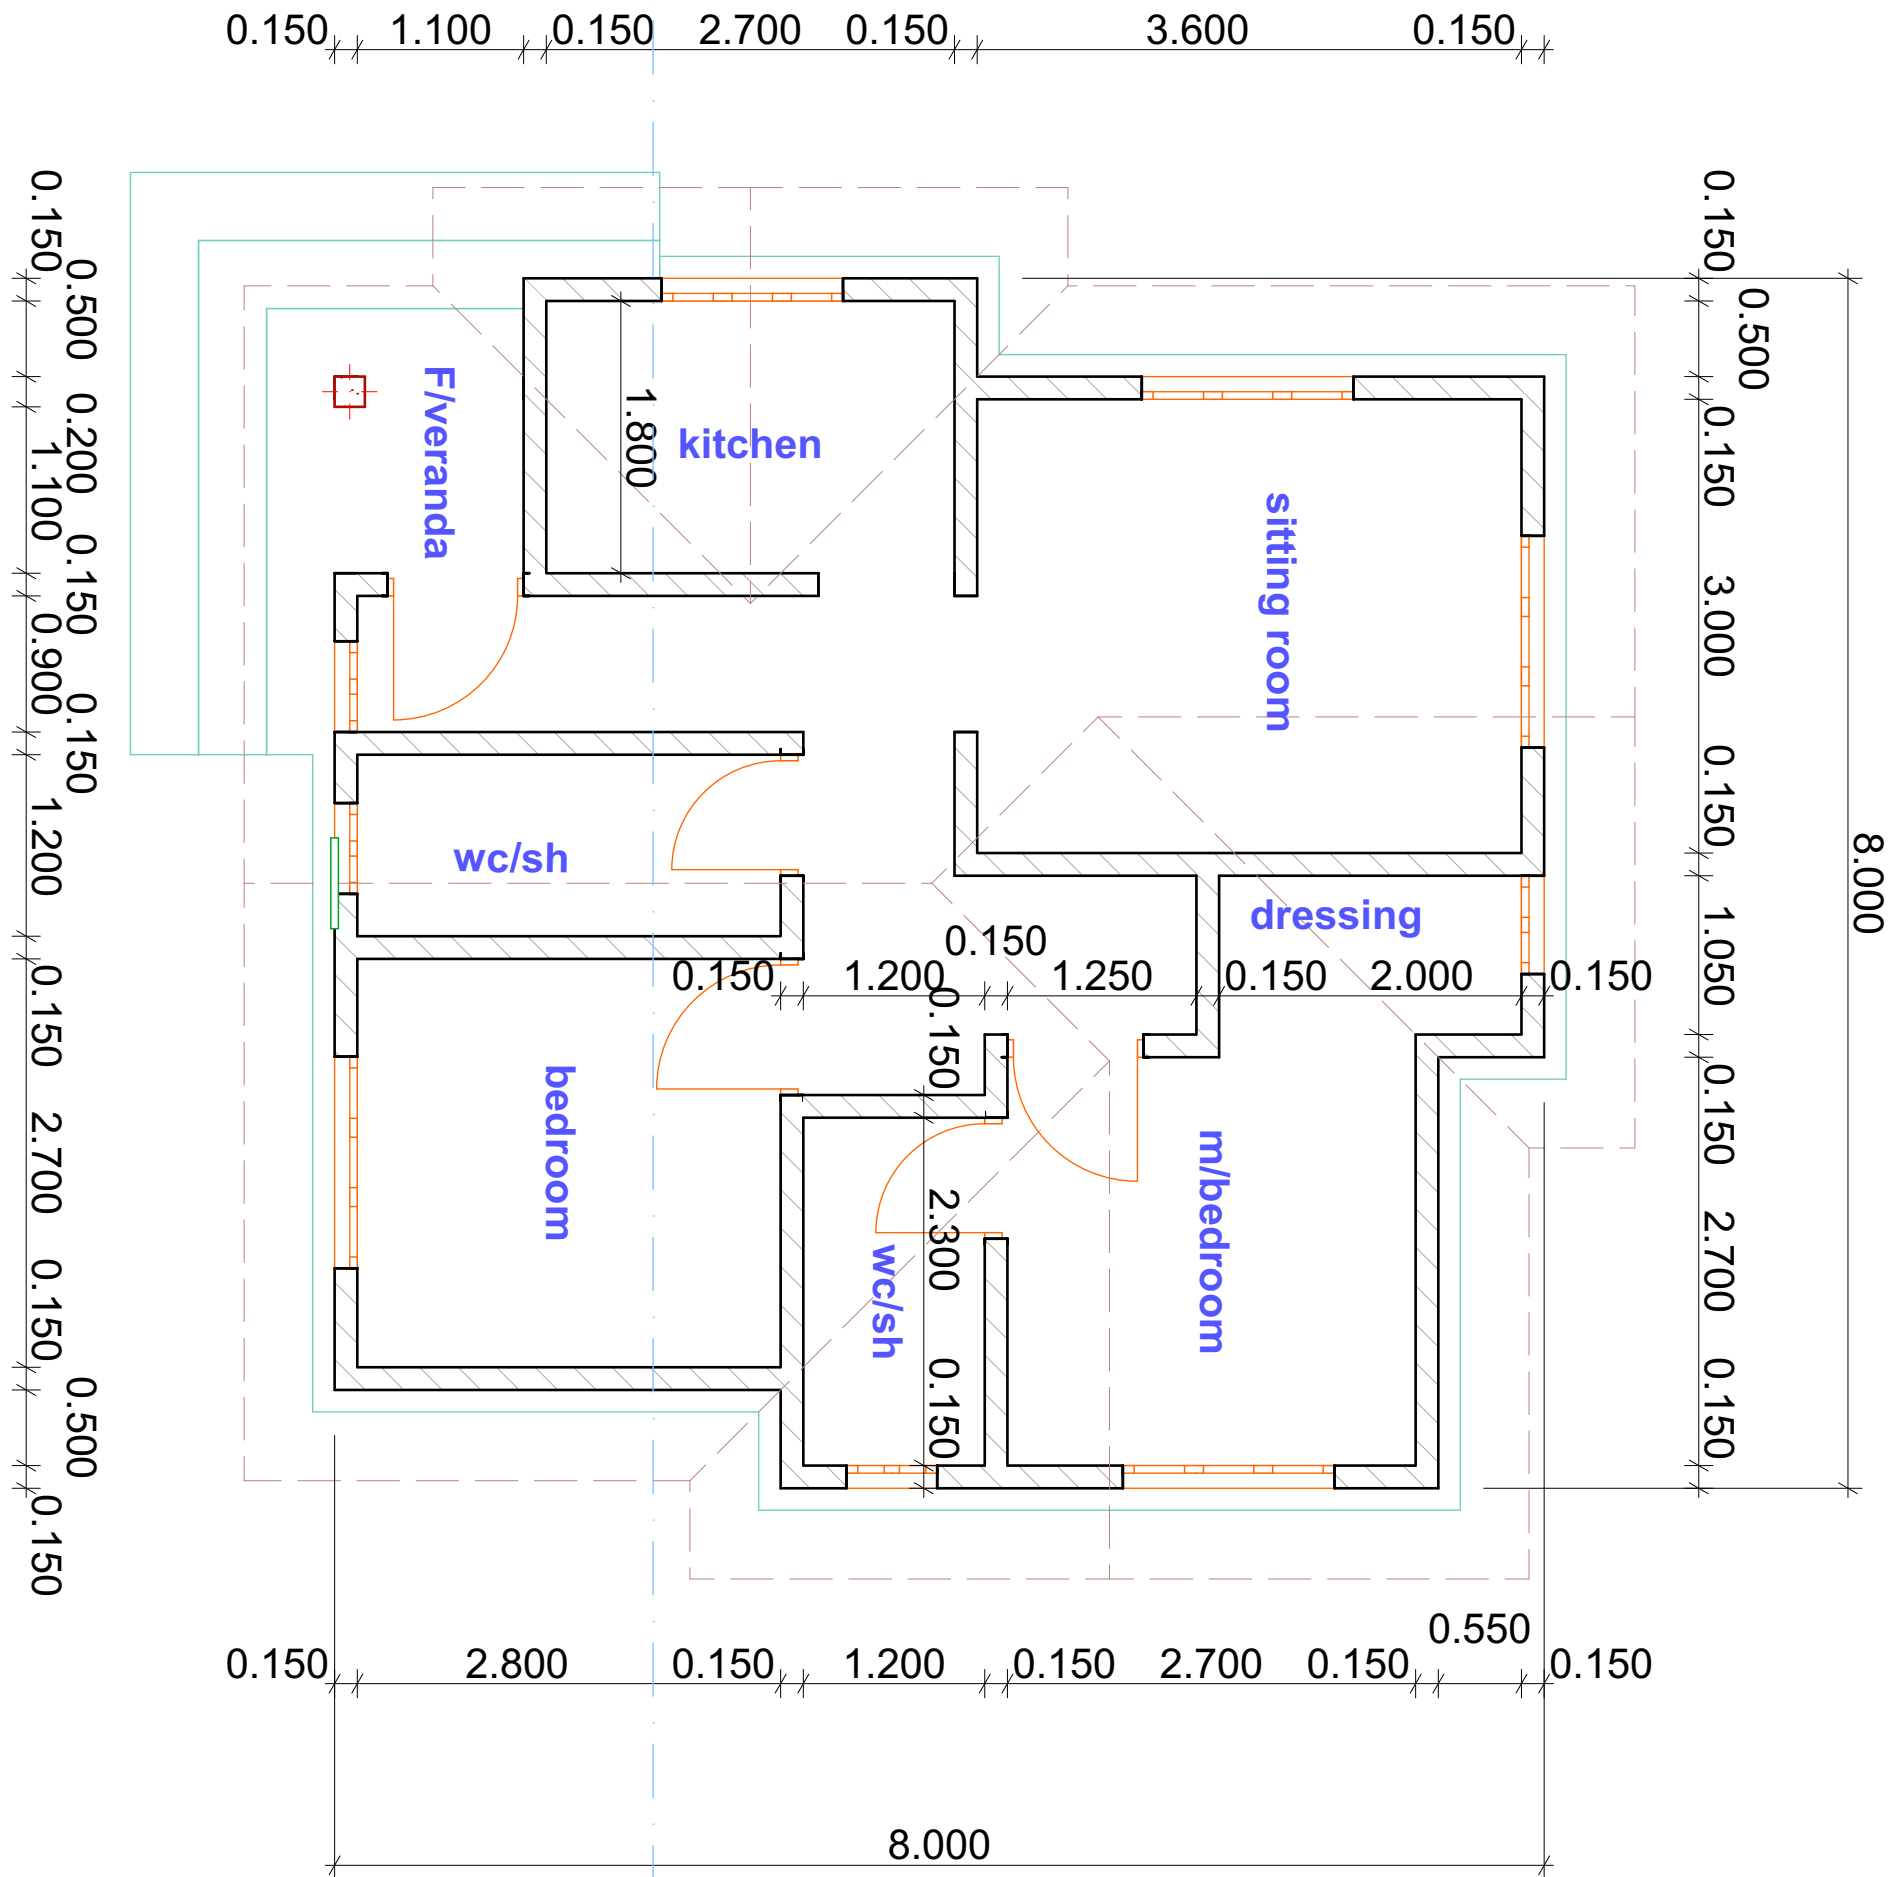

Perimeter=63.0m

Client Description

Client name

Name ASUKILE GEORGE KALINGA
City Sumbawanga
State/Country Rukwa-Tanzania
Postal Adress P.O BOX 719,Sumbawanga.

Job Title

#Project Name

PROPOSED RESIDENTIAL BUILDING TO BE BUILT AT
KASISIWE SUB-URBAN AREA IN SUMBAWANGA
MUNICIPAL

Drawing Name

Groung Floor Plan

Drawing Status

Architectural drawing

Drawn & Designed by
Kalinga,A.G

Date
June.2020

Checked by
.....

Date
.....

Drawing Scale

1:100

Layout ID

#LayID

Status

Revision