


North Elevation ▽

▽ West Elevation


▽ East Elevation

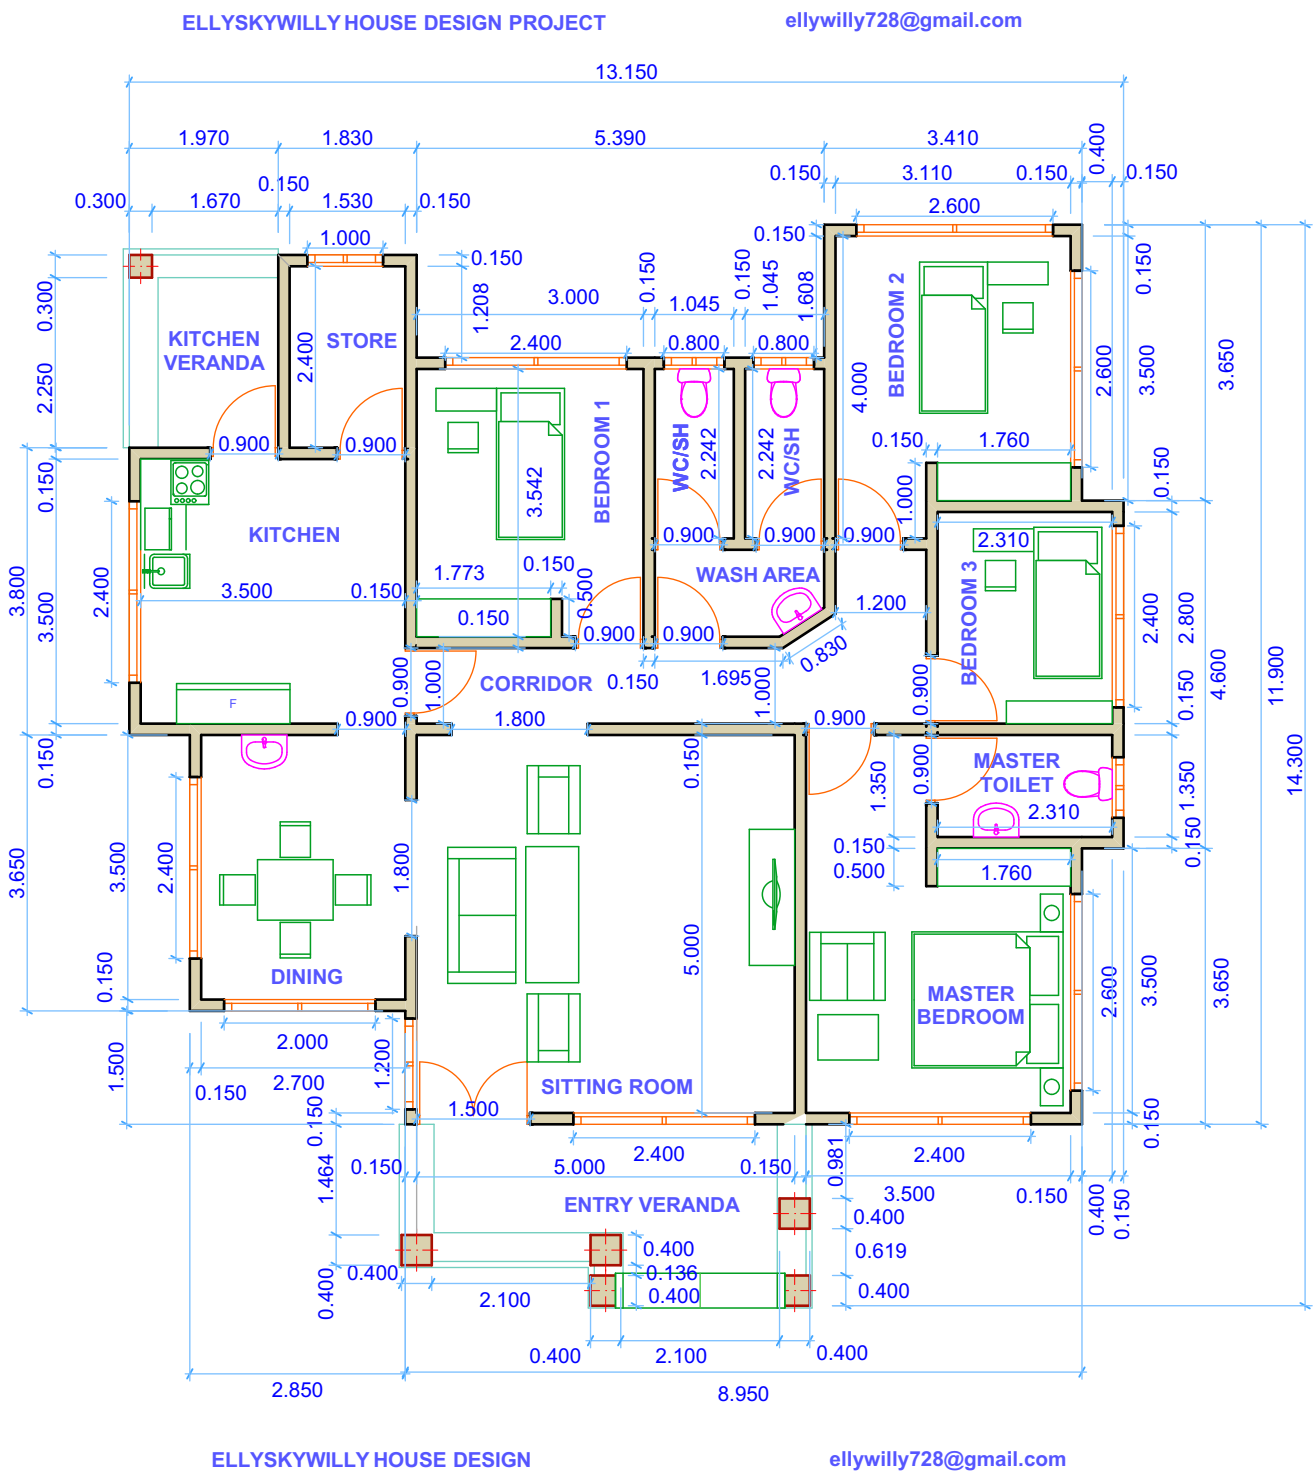

South Elevation ▴

Revision History			
RevID	ChID	Change Name	Date

Company Title

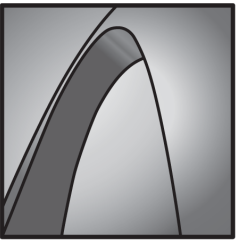

ellywilly728@gmail.com
ellywilly728@gmail.com
TANZANIA
TANZANIA
TANZANIA

ELLYSKYWILLY HOUSE DESIGN PROJECT	
ellywilly728@gmail.com TANZANIA TANZANIA TANZANIA	
Drawing Name Ground Floor	
Drawing Status	
Modified by	Date
Checked by	Date
Drawing Scale 1:100	
Layout ID A.01.1	Revision