


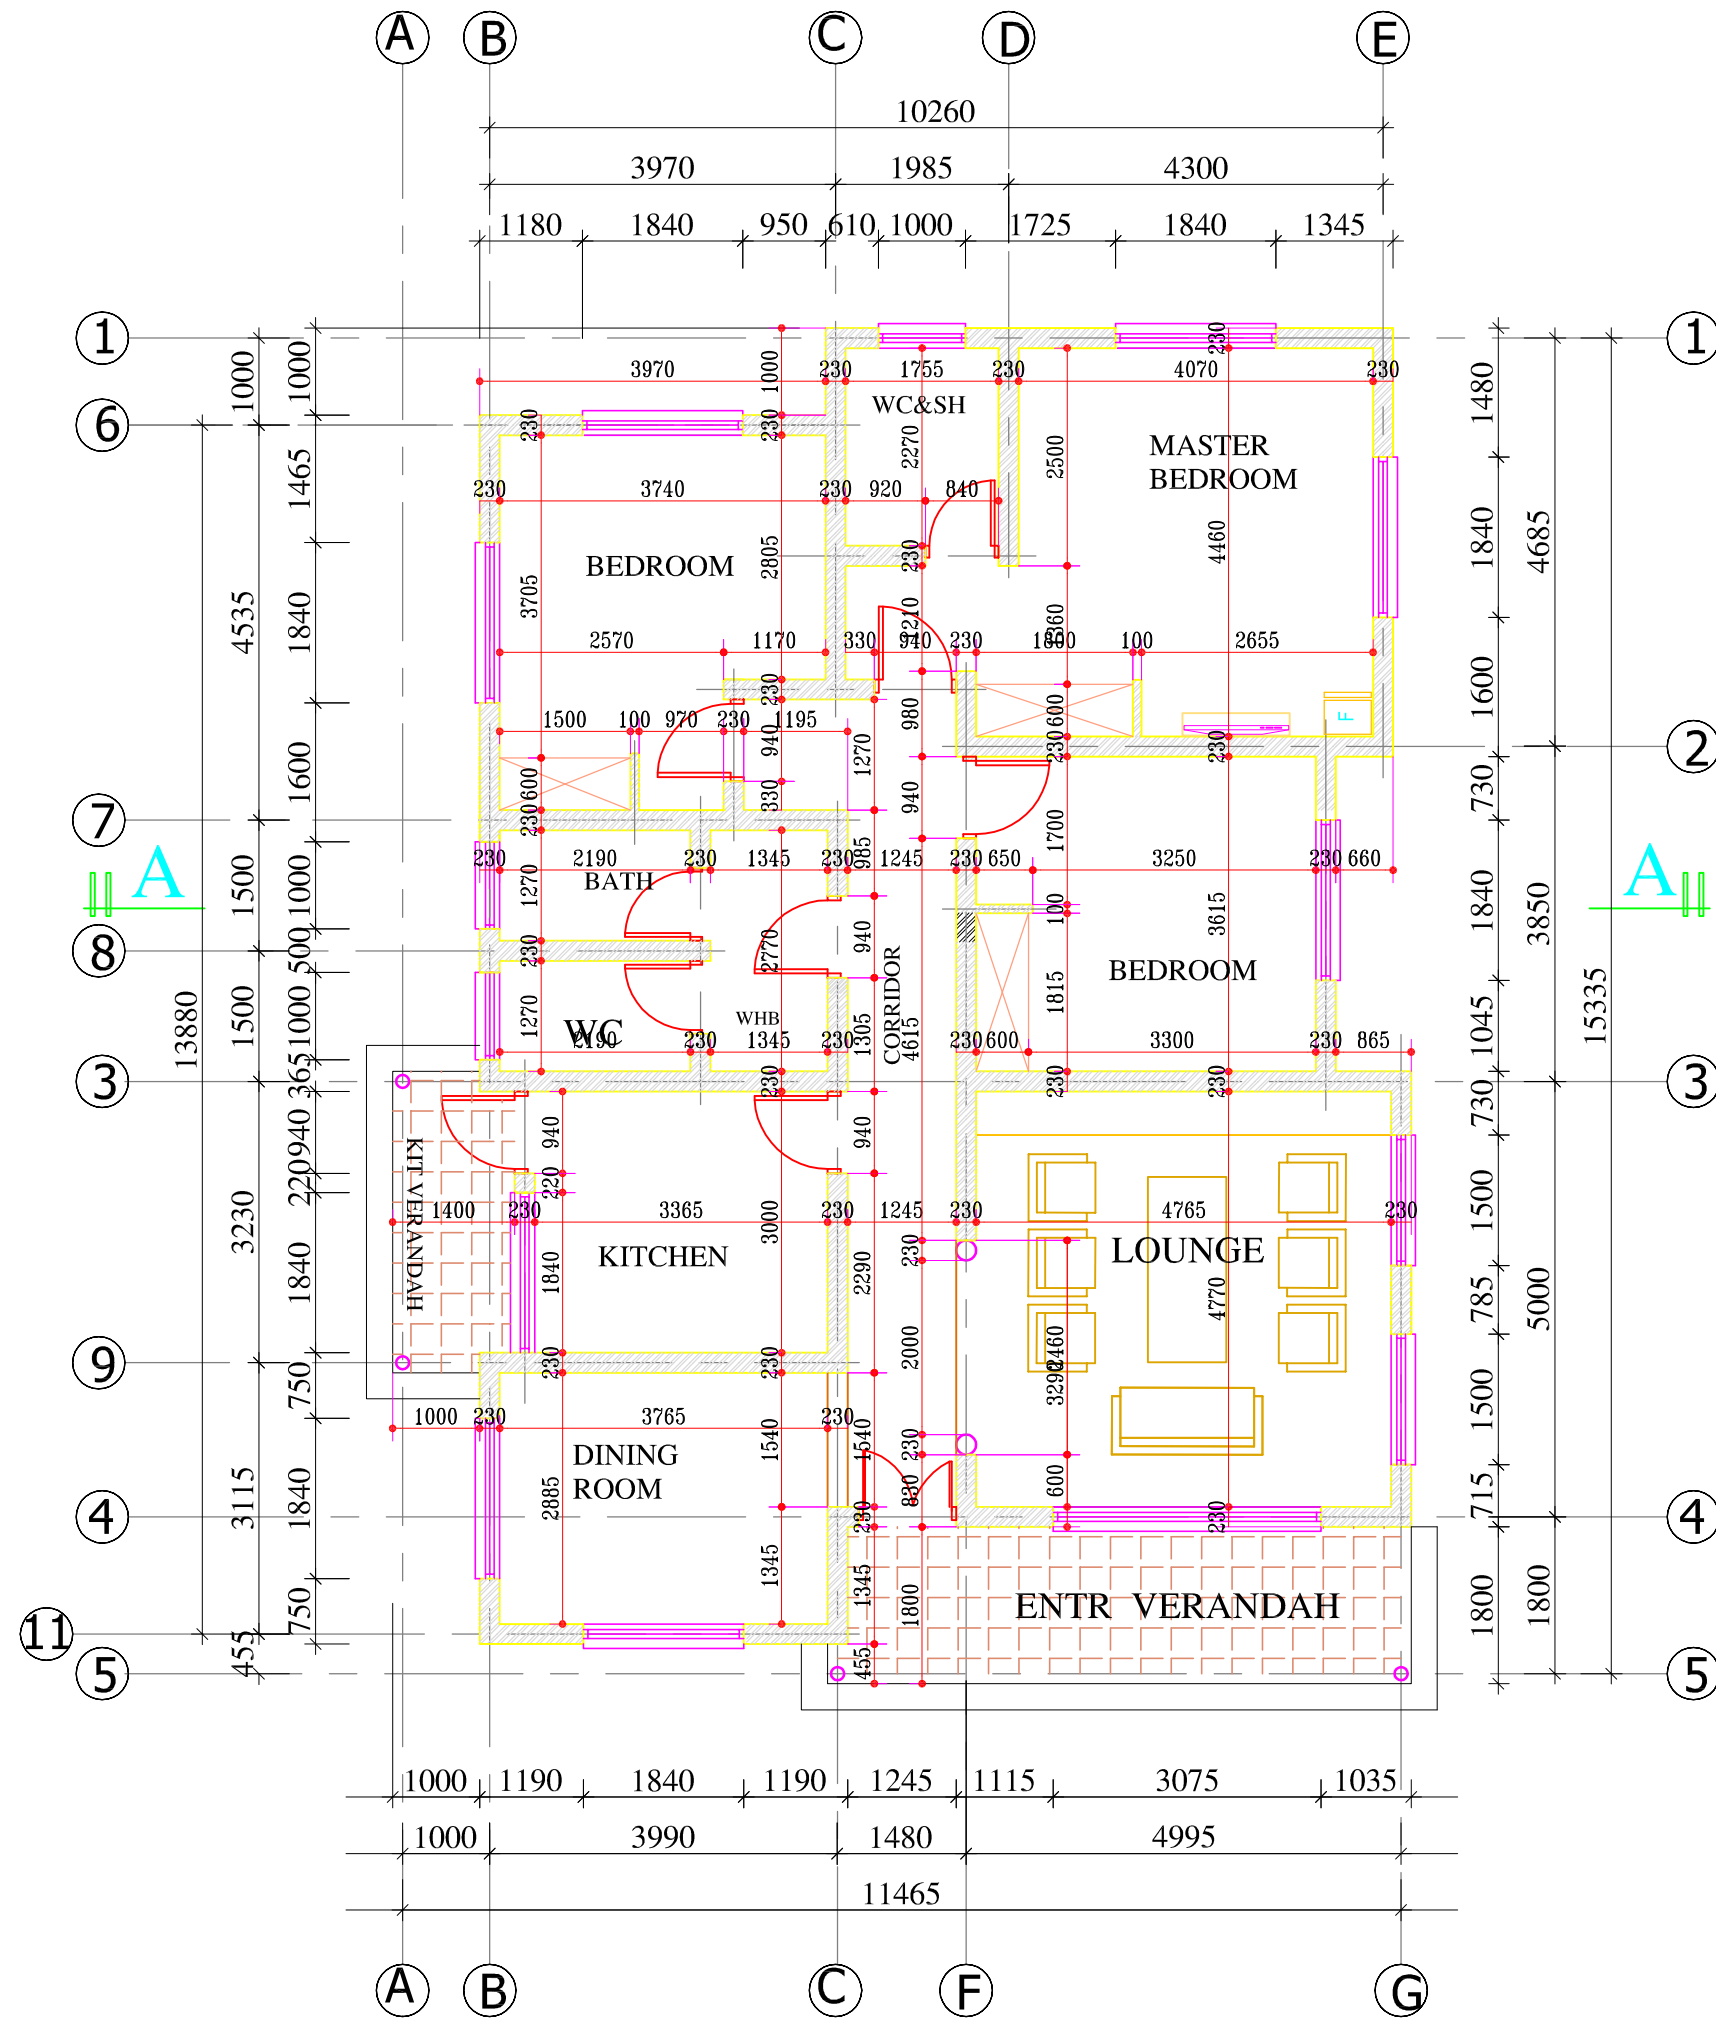

GROUND FLOOR PLAN

GENERAL NOTES

REV	DATE	
CLIENT		
Mr KIHONZA P.O.BOX DAR ES SALAAM Tell:		
PROJECT		
PROPOSED RESIDENTIAL HOUSE TO BE BUILT ON PLOT No _____ BLOCK " ____ " MBEZI KWA YUSUPH IN KINONDONI MUNICIPALTY DAR ES SALAAM		
ARCHITECTS.		
DRG TITLE		
GROUND FLOOR PLAN		
CHECKED BY:		SCALE: 1:100
DRAWN BY: EMMANUEL.K.		DATE: JAN 2015
DRG No.		
AL(-0)02		