


Bungalow, optional design "D" - floor plan

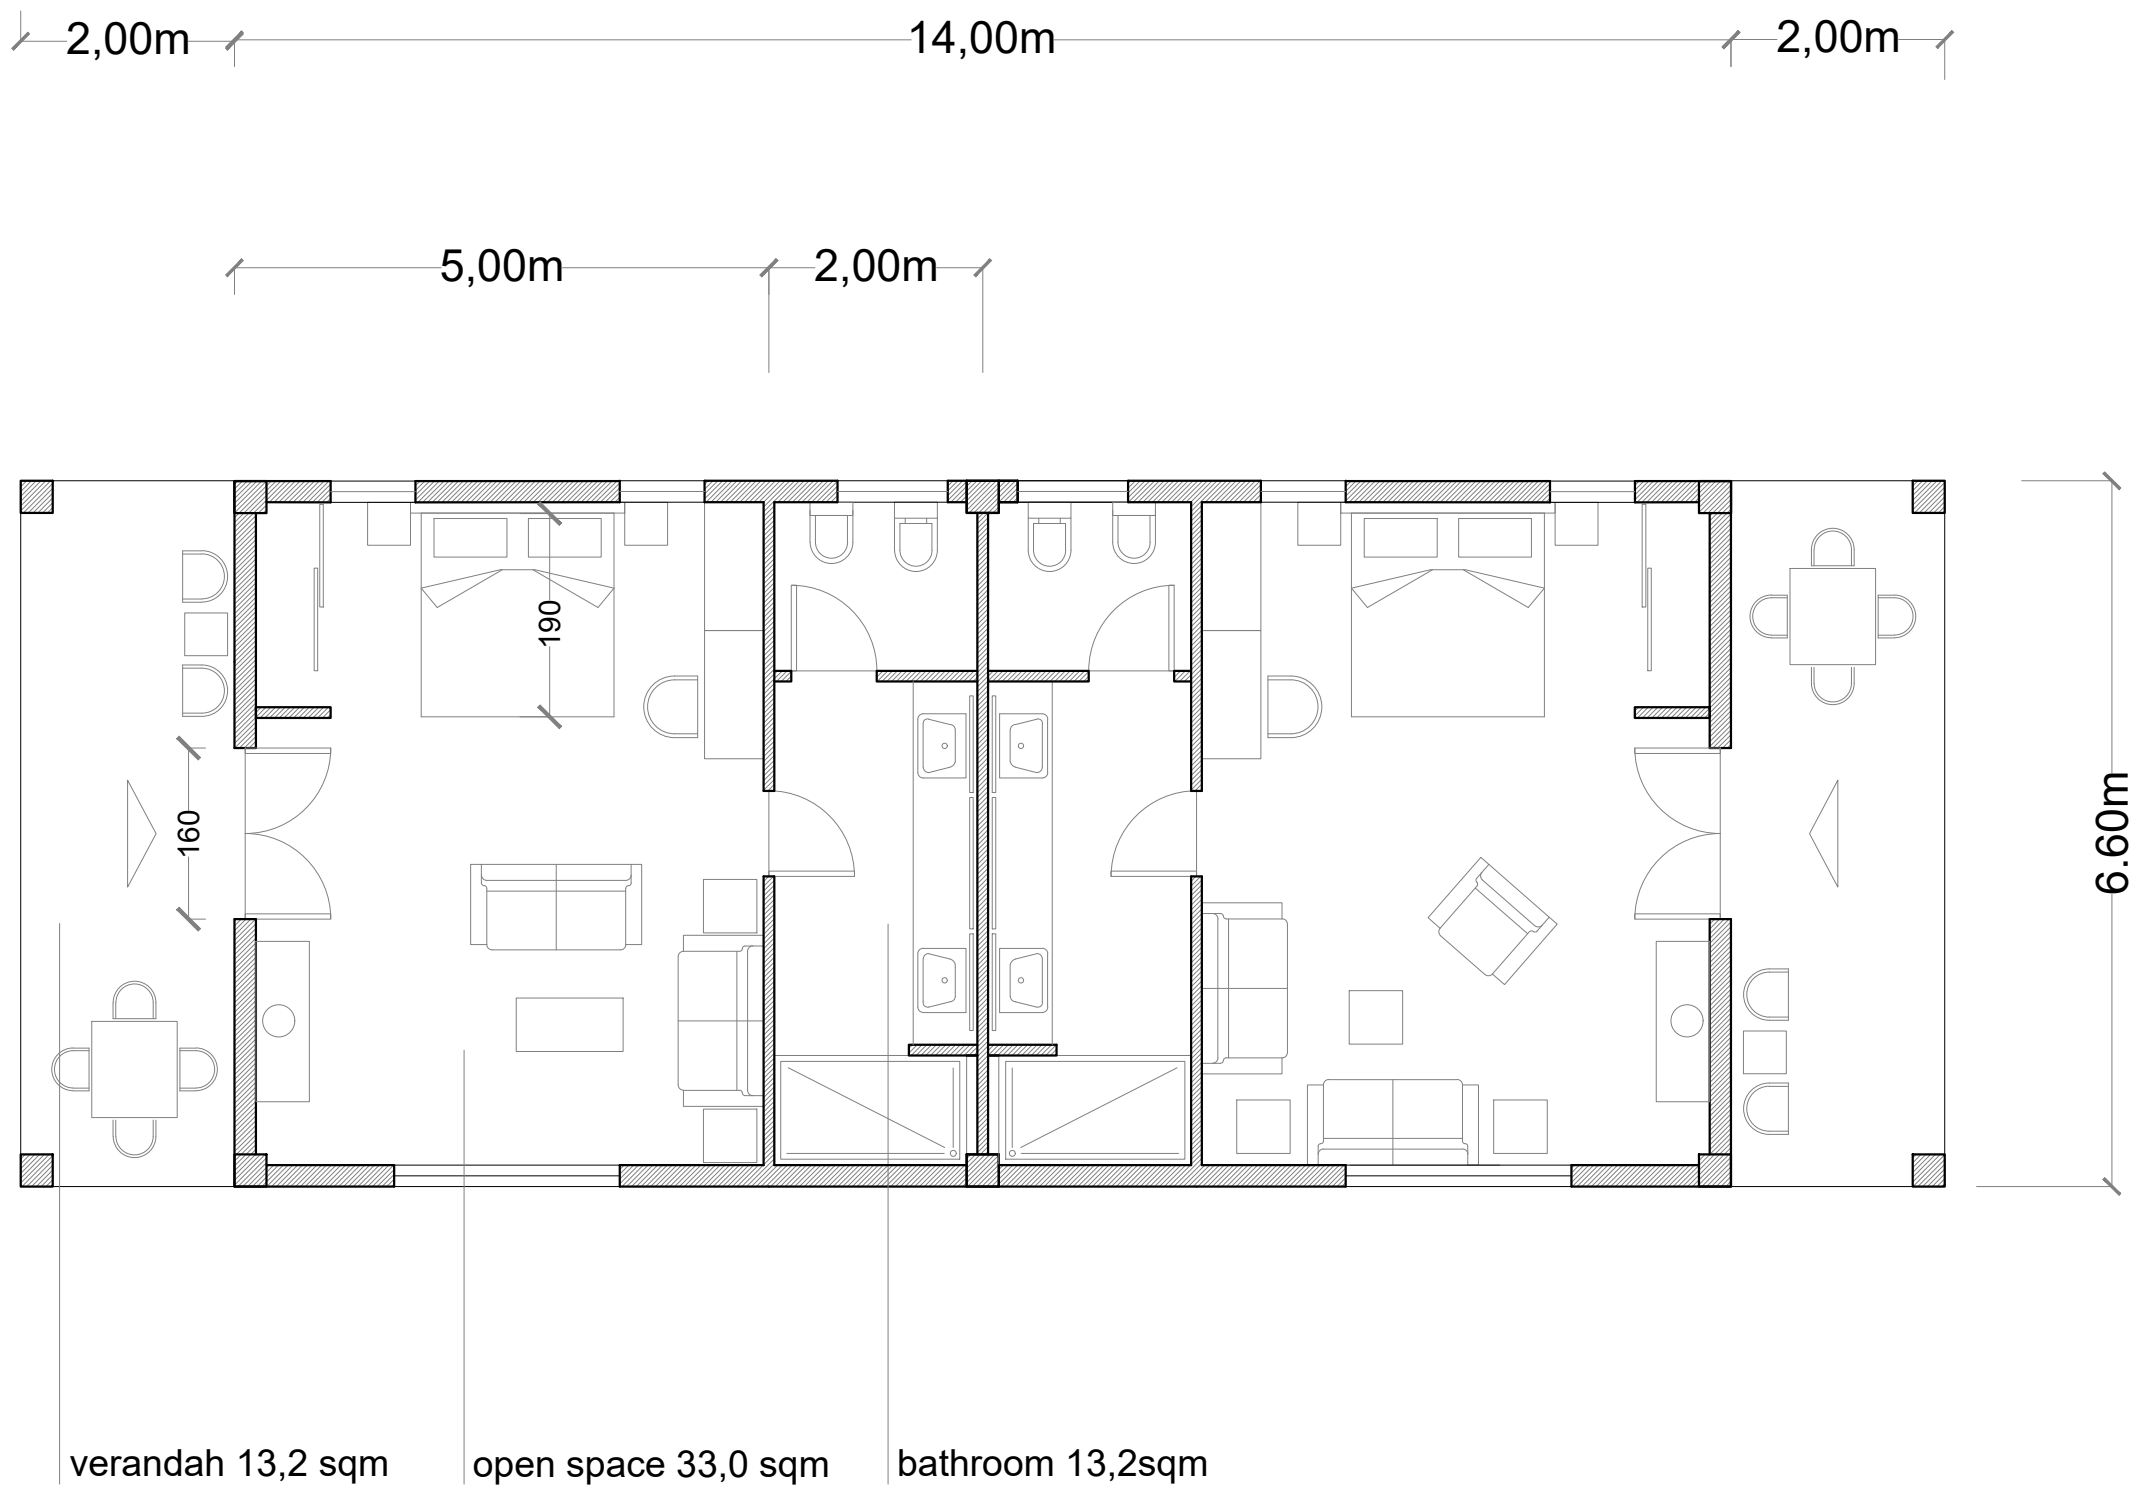

option D -
n°2, 46,2 sqm bedroom units with verandah

Bungalow floor plan

General notes

- 1- All foundation to comply to current uniform building standards
- 2- All dimensions are in cm. Also verify all dimensions and conditions before building or starting construction. Notify the designer immediately of any discrepancy or variation.
- 3- Verify rough openings and framing requirements prior to framing
- 4- Interior of house has to be painted in white, with 75mm oak base boards 100mm oak coves at all junctions between wall & ceiling or beams and ceiling.
- 5- All exterior wall have to be 150mm X 450mm. Interior non load bearing walls have to be 100mmX450mm unless otherwise specified.
- 6- Roofing system has to be engineered trusses. Overhang has to be 600mm at all eaves.
- 7-Roofing has to be metal panel structural standing roof system.
- 8- All building material application have to meet all local code requirements.

REV	first issue
	description
client	
project title	
RESORT VILLAGE	
drawing title	
Bungalow, optional design "D" floor plan layout	
date 29\05\2020	drawing n°
scale 1:100	print size: A4
drawn by	
consultant	