
SURVEY OF PLOTS No 323 - 358 BLOCK G AT MBUTU
KIGAMBONI MUNICIPALITY - DSM CITY

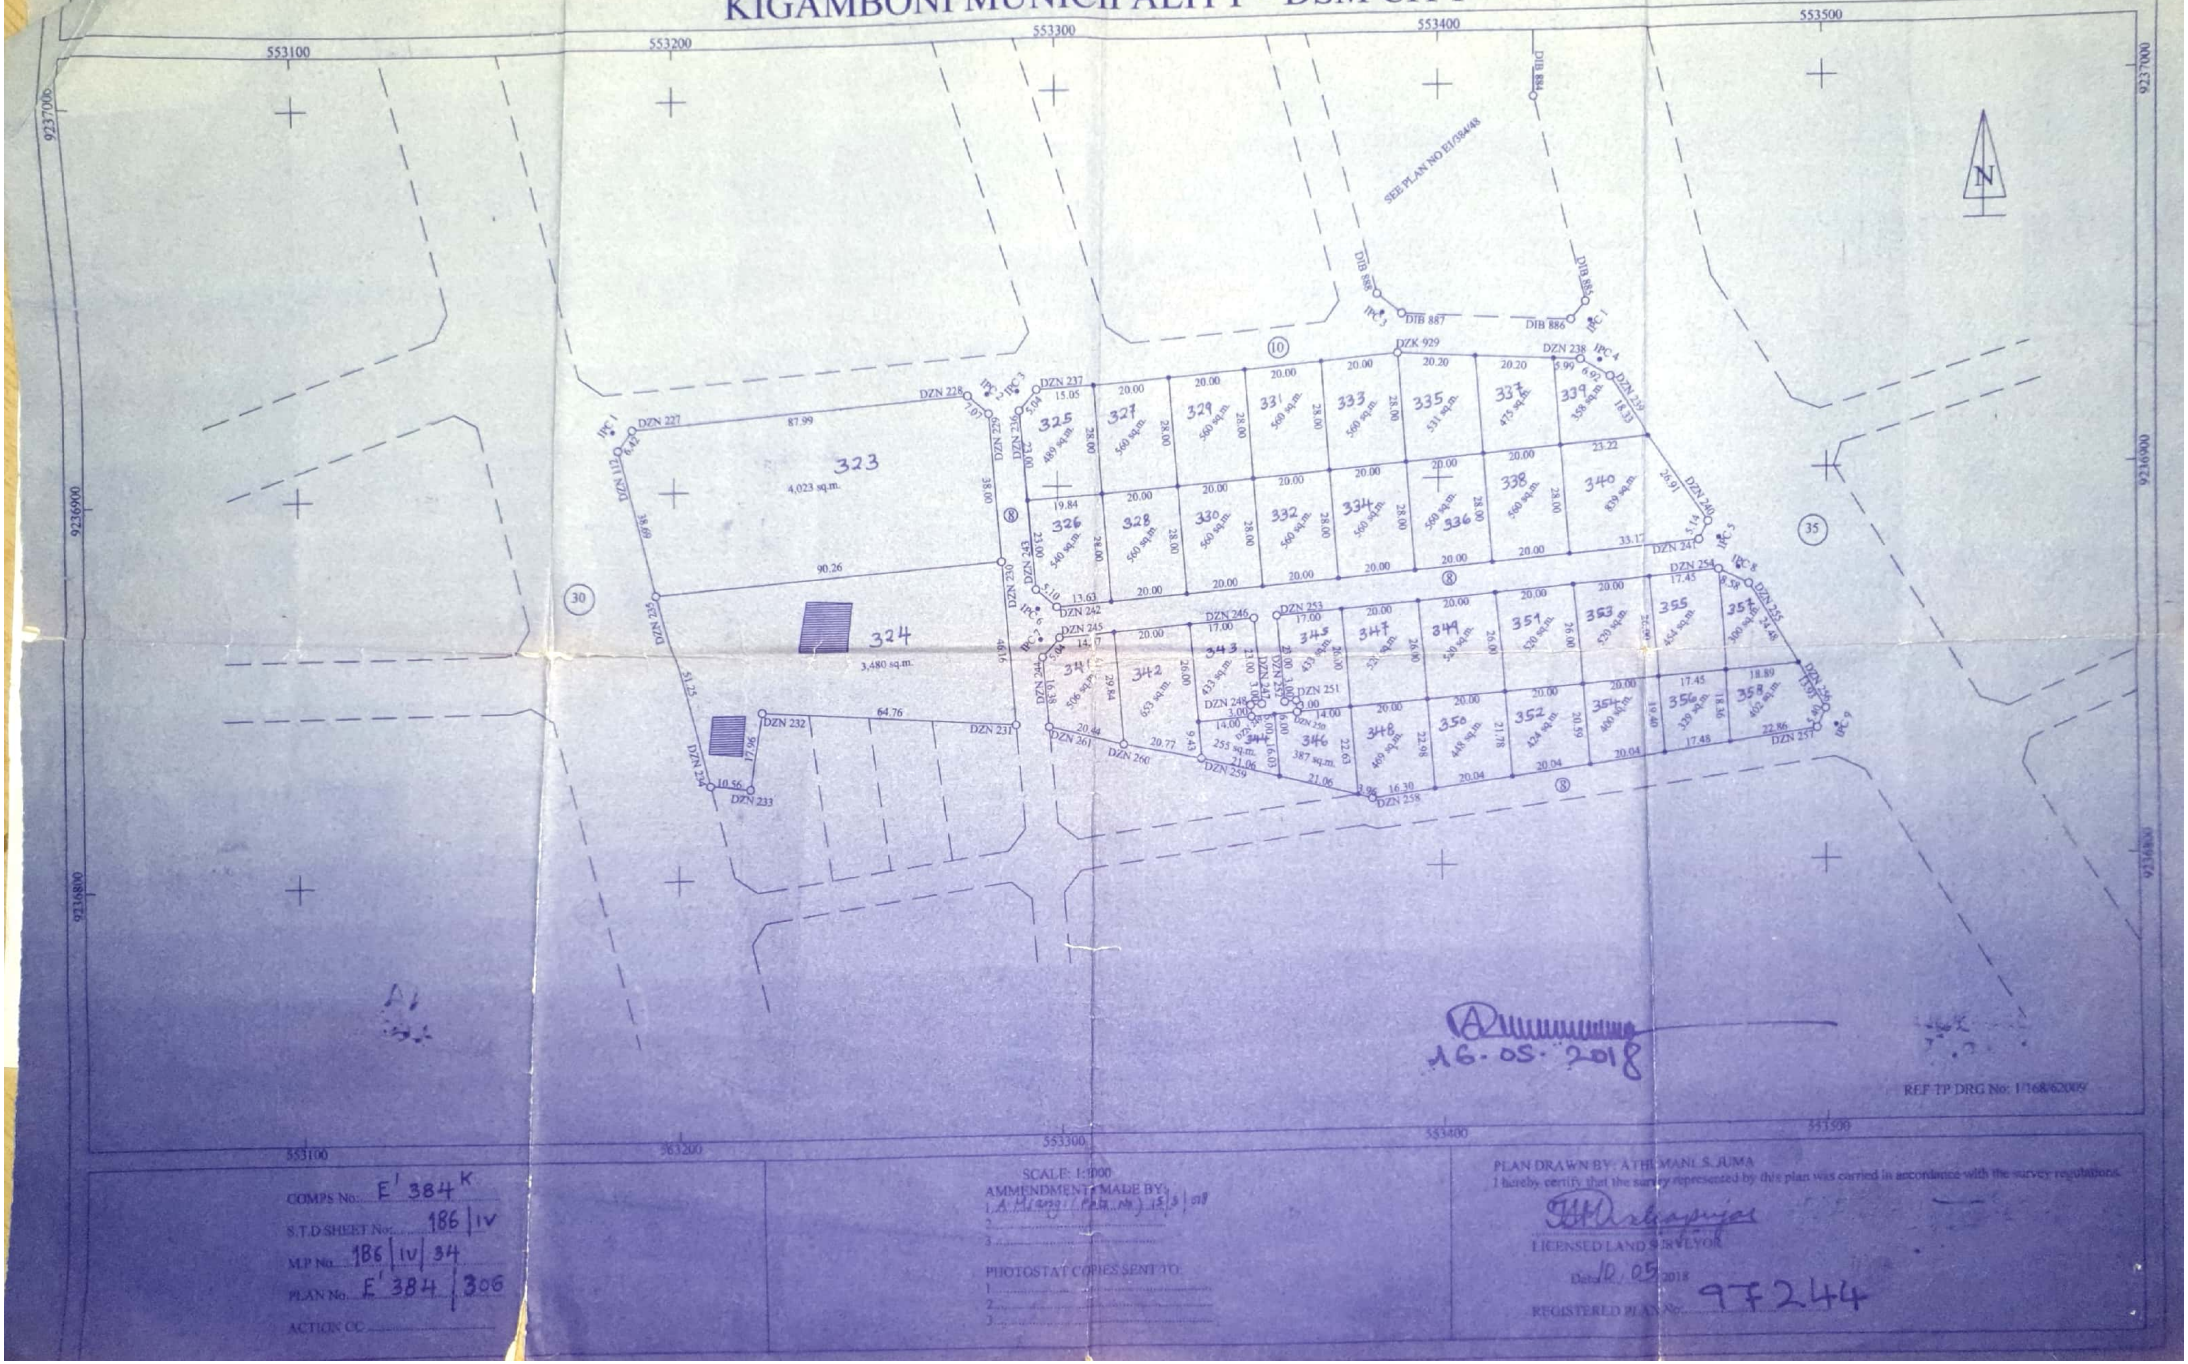

COMPS No: E' 384 K

S.T.D SHEET No: 186 | IV

M.P No. 186 | IV | 34

PLAN No. E' 384 | 306

ACTION CC

SCALE: 1:1000

AMMENDMENT MADE BY:

1. A.H(Surveyor) 15/5/2018

2.

3.

PHOTOSTAT COPIES SENT TO:

1.

2.

3.

PLAN DRAWN BY: ATHUMANI S. JUMA

I hereby certify that the survey represented by this plan was carried in accordance with the survey regulations.

LICENSED LAND SURVEYOR

Date 10/05/2018

REGISTERED PLAN No: 97244

CamScanner