


SURVEY OF PLOTS NO. 670-707 BLOCK W.P. AT VIKONJE, DODOMA CITY

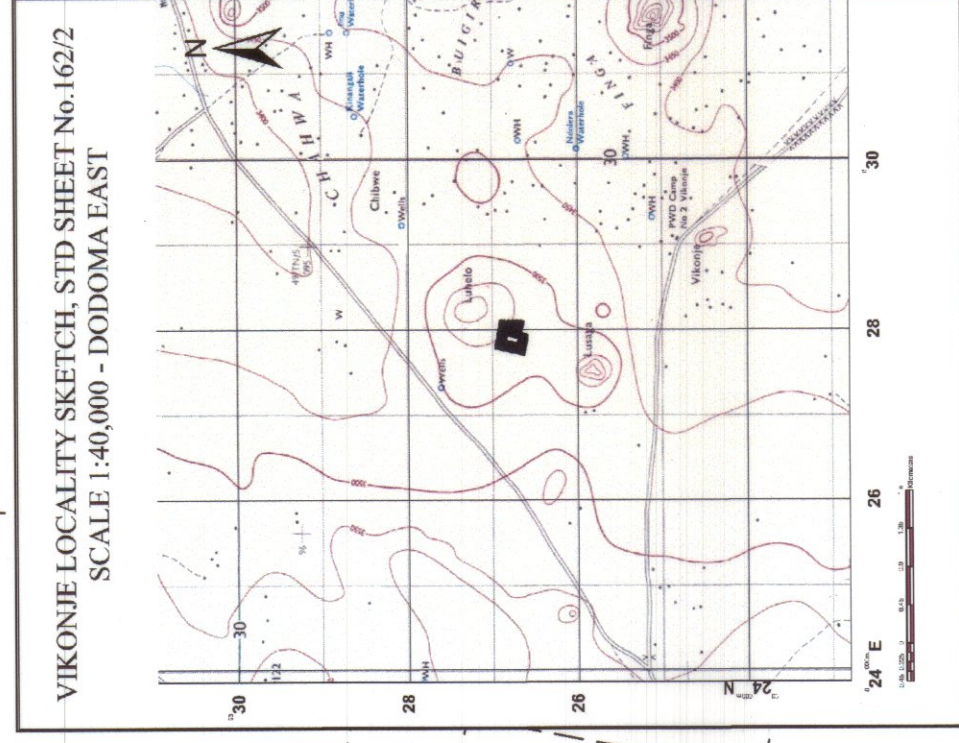

SURVEY APPROVED
SIGNATURE: [Signature]
Date: 28/08/2019

REF: TP DRW NO.08/VKJ/02/102018

COMPS No. D¹⁴ 308

M.P. No. 162.11.14

STD SHEET No. 162.11

ACTION CC.

PLAN No. D¹⁴ 308/216

SCALE 1:1000

AMENDMENTS MADE BY:
1. Muma (P.O. No. 1215/2019)

2.
3.

PHOTOSTAT COPIES SENT TO:-

1.
2.
3.

Plan drawn by: FELIX WENDELINI
I hereby certify that the survey represented by this plan was carried out in accordance with the survey regulations.

DATE: 20th August, 2019

[Signature]

F.C. MWEMBE
LICENSED LAND SURVEYOR
MACPANDO CROSSLAND

Registered Plan No. 108079